


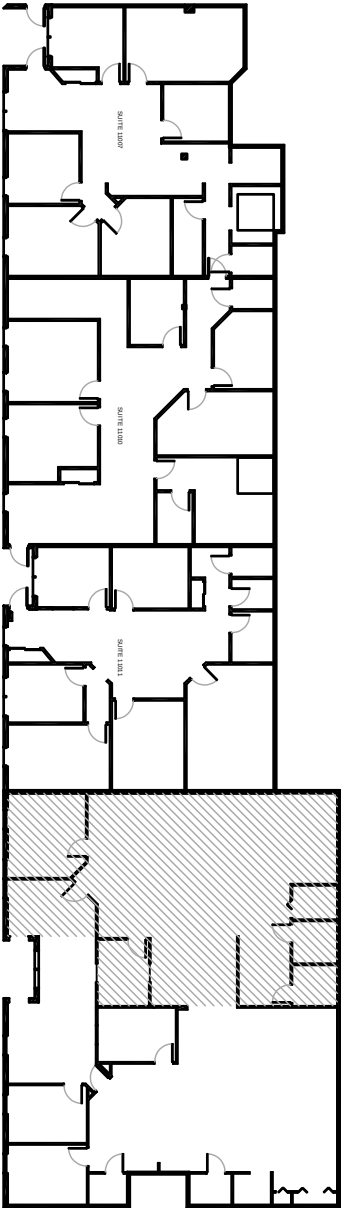

KEY PLAN

RD
/00

PROJECT# / FILE#: 11000Atriums00_RD20120606
SCALE: 1/8" = 1'-0"
DRAWN BY: EGM
APPROVED BY: HAF

DATE: JUNE 6, 2012

SUITE 11012

Architects

Planners

Interior Designers

■ The Curtis Center
601 Walnut Street, Suite 1200W
Philadelphia, Pennsylvania 19106
215 592 7070 Fax 215 592 9527
www.space design.net

